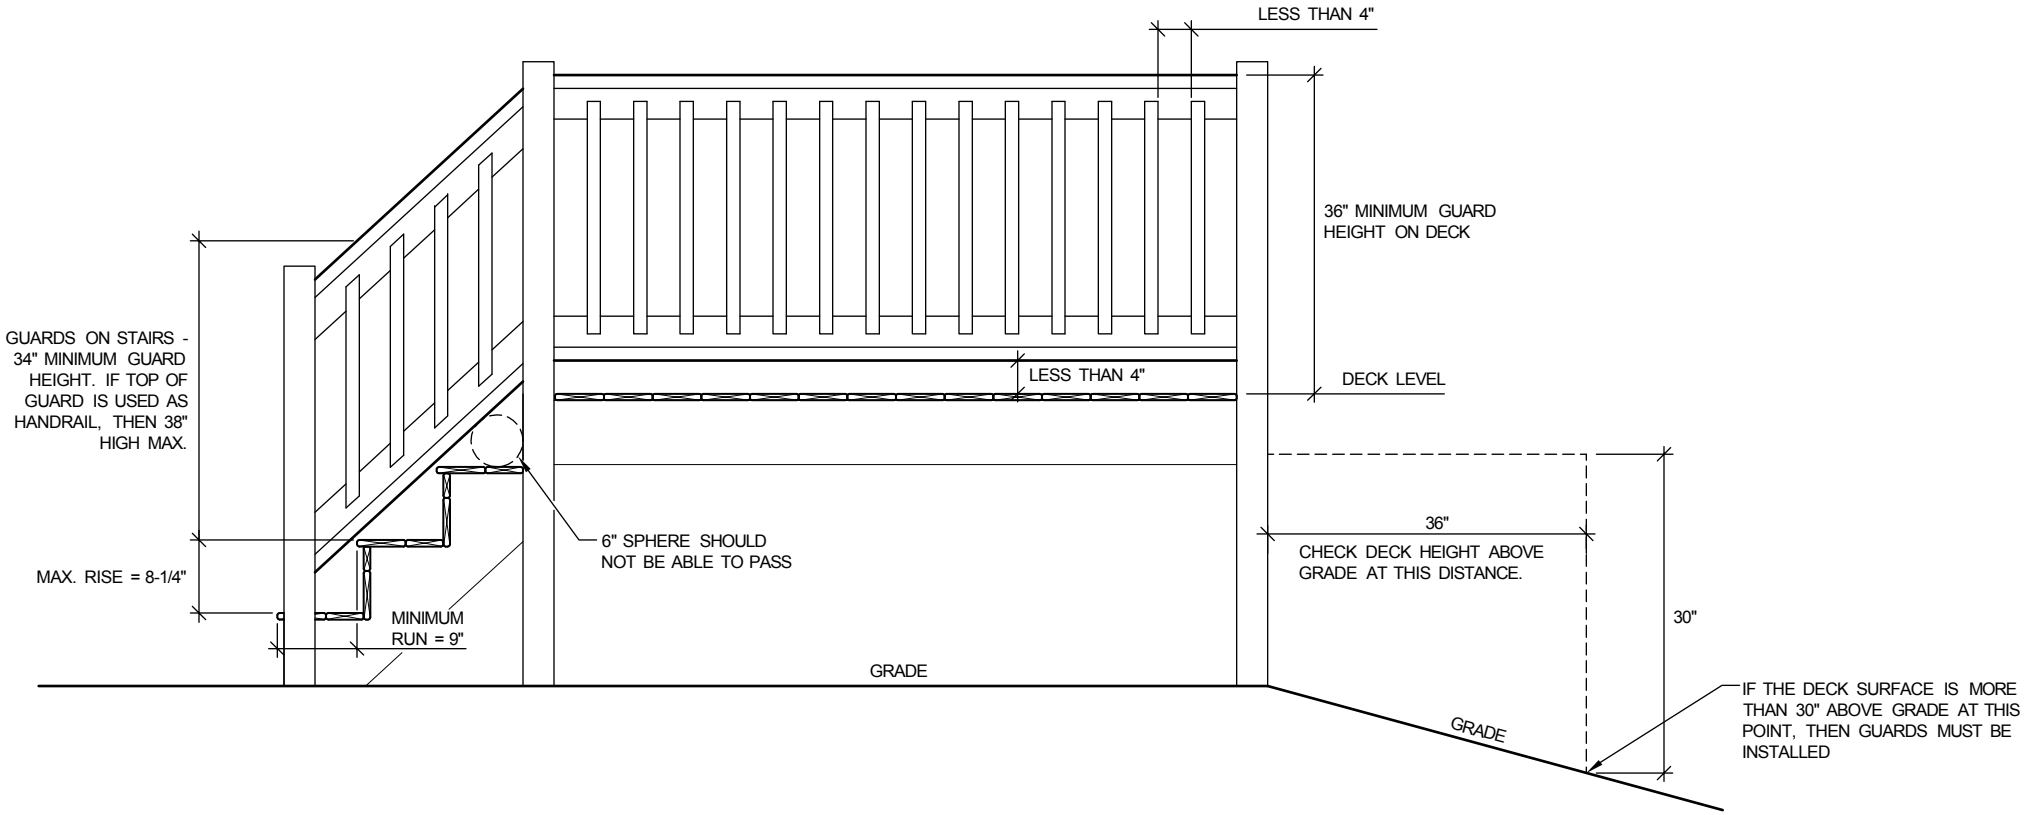

TYPICAL DECK - STAIR AND GUARDS